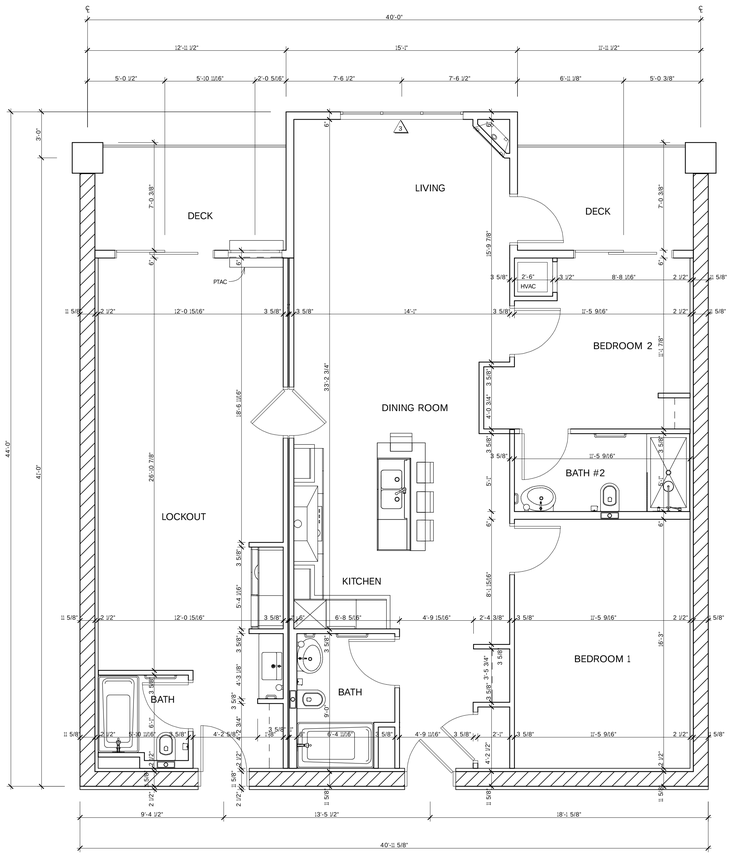

TYPICAL UNIT "A-1"

SCALE: 1/4"=1'-0"

TWO BEDROOM UNIT = 1,077 S.F.
LOCK OUT UNIT = 459 S.F.
TOTAL AREA = 1536 S.F.

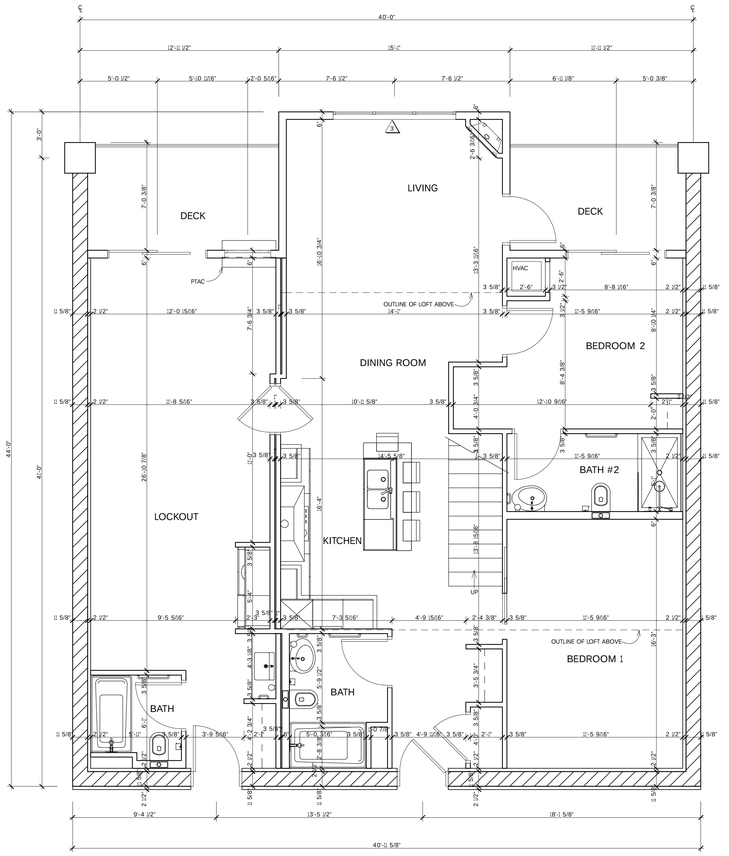

TYPICAL UNIT "C-1"

SCALE: 1/4"=1'-0"

TWO BEDROOM UNIT = 1077 S.F.
LOCK OUT UNIT = 459 S.F.
LOFT = 637 S.F.
TOTAL AREA = 2,173 S.F.

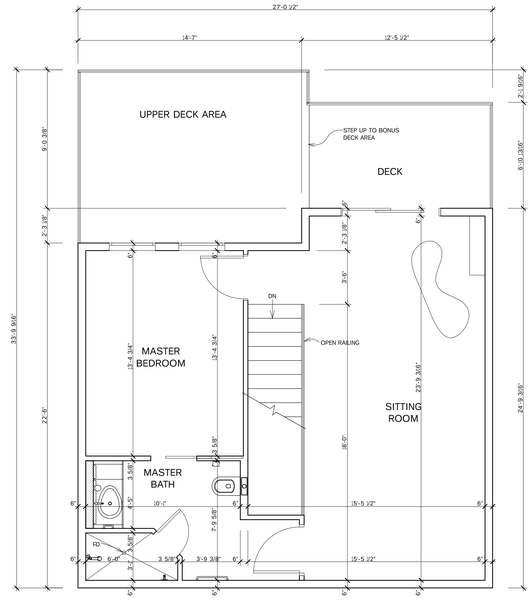

TYPICAL UNIT "C-1" LOFT

UNIT MIX:

Unit Type	Unit Size	Unit Description	First Floor	Second Floor	Third Floor	Fourth Floor	Fifth Floor	Total Types
A-1	40' x 44'	Typical Unit	25	26	26	26	----	103
C-1	40' x 44'	Typical Loft Unit	----	----	----	----	26	26
TOTAL PER FLOOR			24	26	26	26	26	129
GRAND TOTAL			103 A-1 + 26 C-1 loft = 129					

TYPICAL UNITS

SCALE: 1/8"=1'-0"

REVISION:

PRELIMINARY PLANS
NOT FOR CONSTRUCTION

Mac R. Mcdonald & Sons LLC
Project Manager
W11068 Deer Run Dr.
Lodi, WI 53555
Phone: (608) 592-4199
E-mail: info@grandcambrianresort.com

First Sun Studio Architecture LLC
Architect
8720 9th Drive
Wisconsin Dells, WI 53965
Phone: (608) 254-6022
Fax: (608) 254-2611

Premier Design & Planning LLC
CAD Designer
W10947 Arbor Valley Dr.
Lodi, WI 53555
Phone: (608) 592-0034
premierdesignplanning.com

This document contains confidential or proprietary information of First Sun Studio LLC. Neither this document nor the information herein is to be reproduced, distributed, used or disclosed either in whole or in part except as specifically authorized by First Sun Studio LLC.

THE GRAND CAMBRIAN RESORT
Wisconsin Dells

Typical Units

BUILDING KEY PLAN

Drawn By:	MFO
Checked By:	RJD
Date:	6-22-07
Scale:	As Noted
Job Number:	06-02

Sheet Number

A 9.0

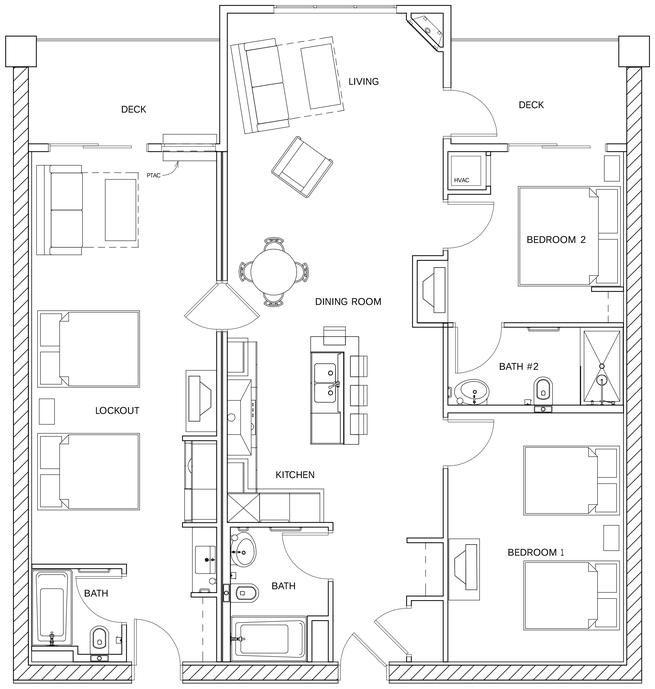

TYPICAL UNIT "A-1"

SCALE: 1/4"=1'-0"

TWO BEDROOM UNIT	=	1,077 S.F.
LOCK OUT UNIT	=	459 S.F.
TOTAL AREA	=	1536 S.F.

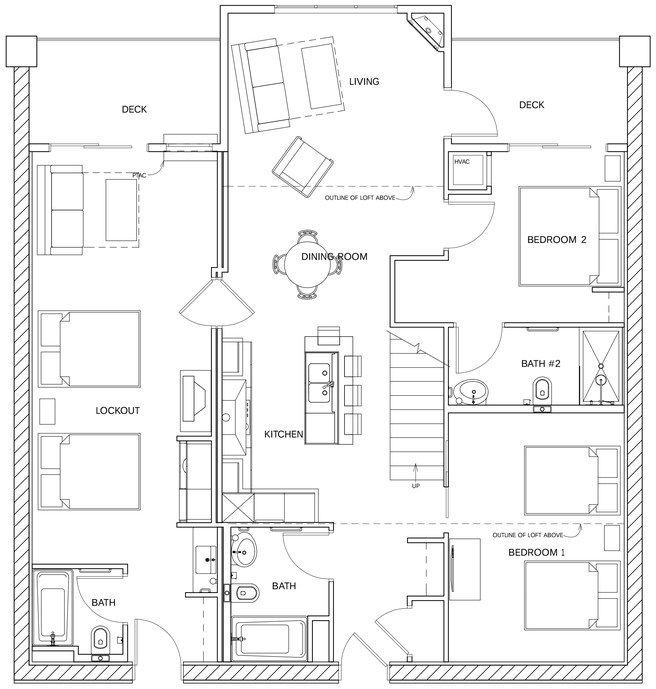

TYPICAL UNIT "C-1"

SCALE: 1/4"=1'-0"

TWO BEDROOM UNIT	=	1077 S.F.
LOCK OUT UNIT	=	459 S.F.
LOFT	=	637 S.F.
TOTAL AREA	=	2,173 S.F.

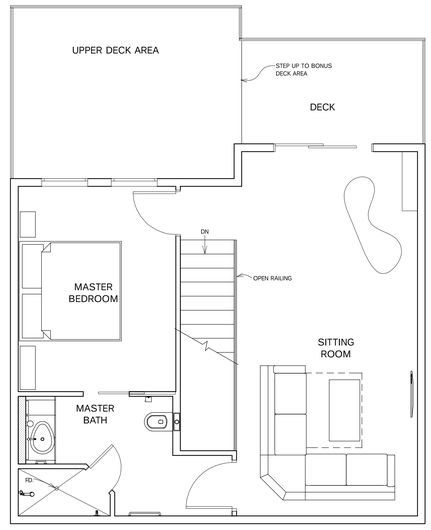

TYPICAL UNIT "C-1" LOFT

TYPICAL UNITS

SCALE: 1/8"=1'-0"

REVISION:

PRELIMINARY PLANS NOT FOR CONSTRUCTION

Mac R. Mcdonald & Sons LLC
Project Manager
W11068 Deer Run Dr.
Lodi, WI 53555
Phone: (608) 592-4199
E-mail: info@grandcambrianresort.com

First Sun Studio Architecture LLC
Architect
8720 9th Drive
Wisconsin Dells, WI 53965
Phone: (608) 254-6022
Fax: (608) 254-2611

Premier Design & Planning LLC
CAD Designer
W10947 Arbor Valley Dr.
Lodi, WI 53555
Phone: (608) 592-0034
premierdesignplanning.com

This document contains confidential or proprietary information of First Sun Studio LLC. Neither this document nor the information herein is to be reproduced, distributed, used or disclosed either in whole or in part except as specifically authorized by First Sun Studio LLC.

THE GRAND CAMBRIAN RESORT
Wisconsin Dells

Typical Units

BUILDING KEY PLAN

Drawn By:	MFO
Checked By:	RJD
Date:	6-22-07
Scale:	As Noted
Job Number:	06-02

Sheet Number

A 9.1